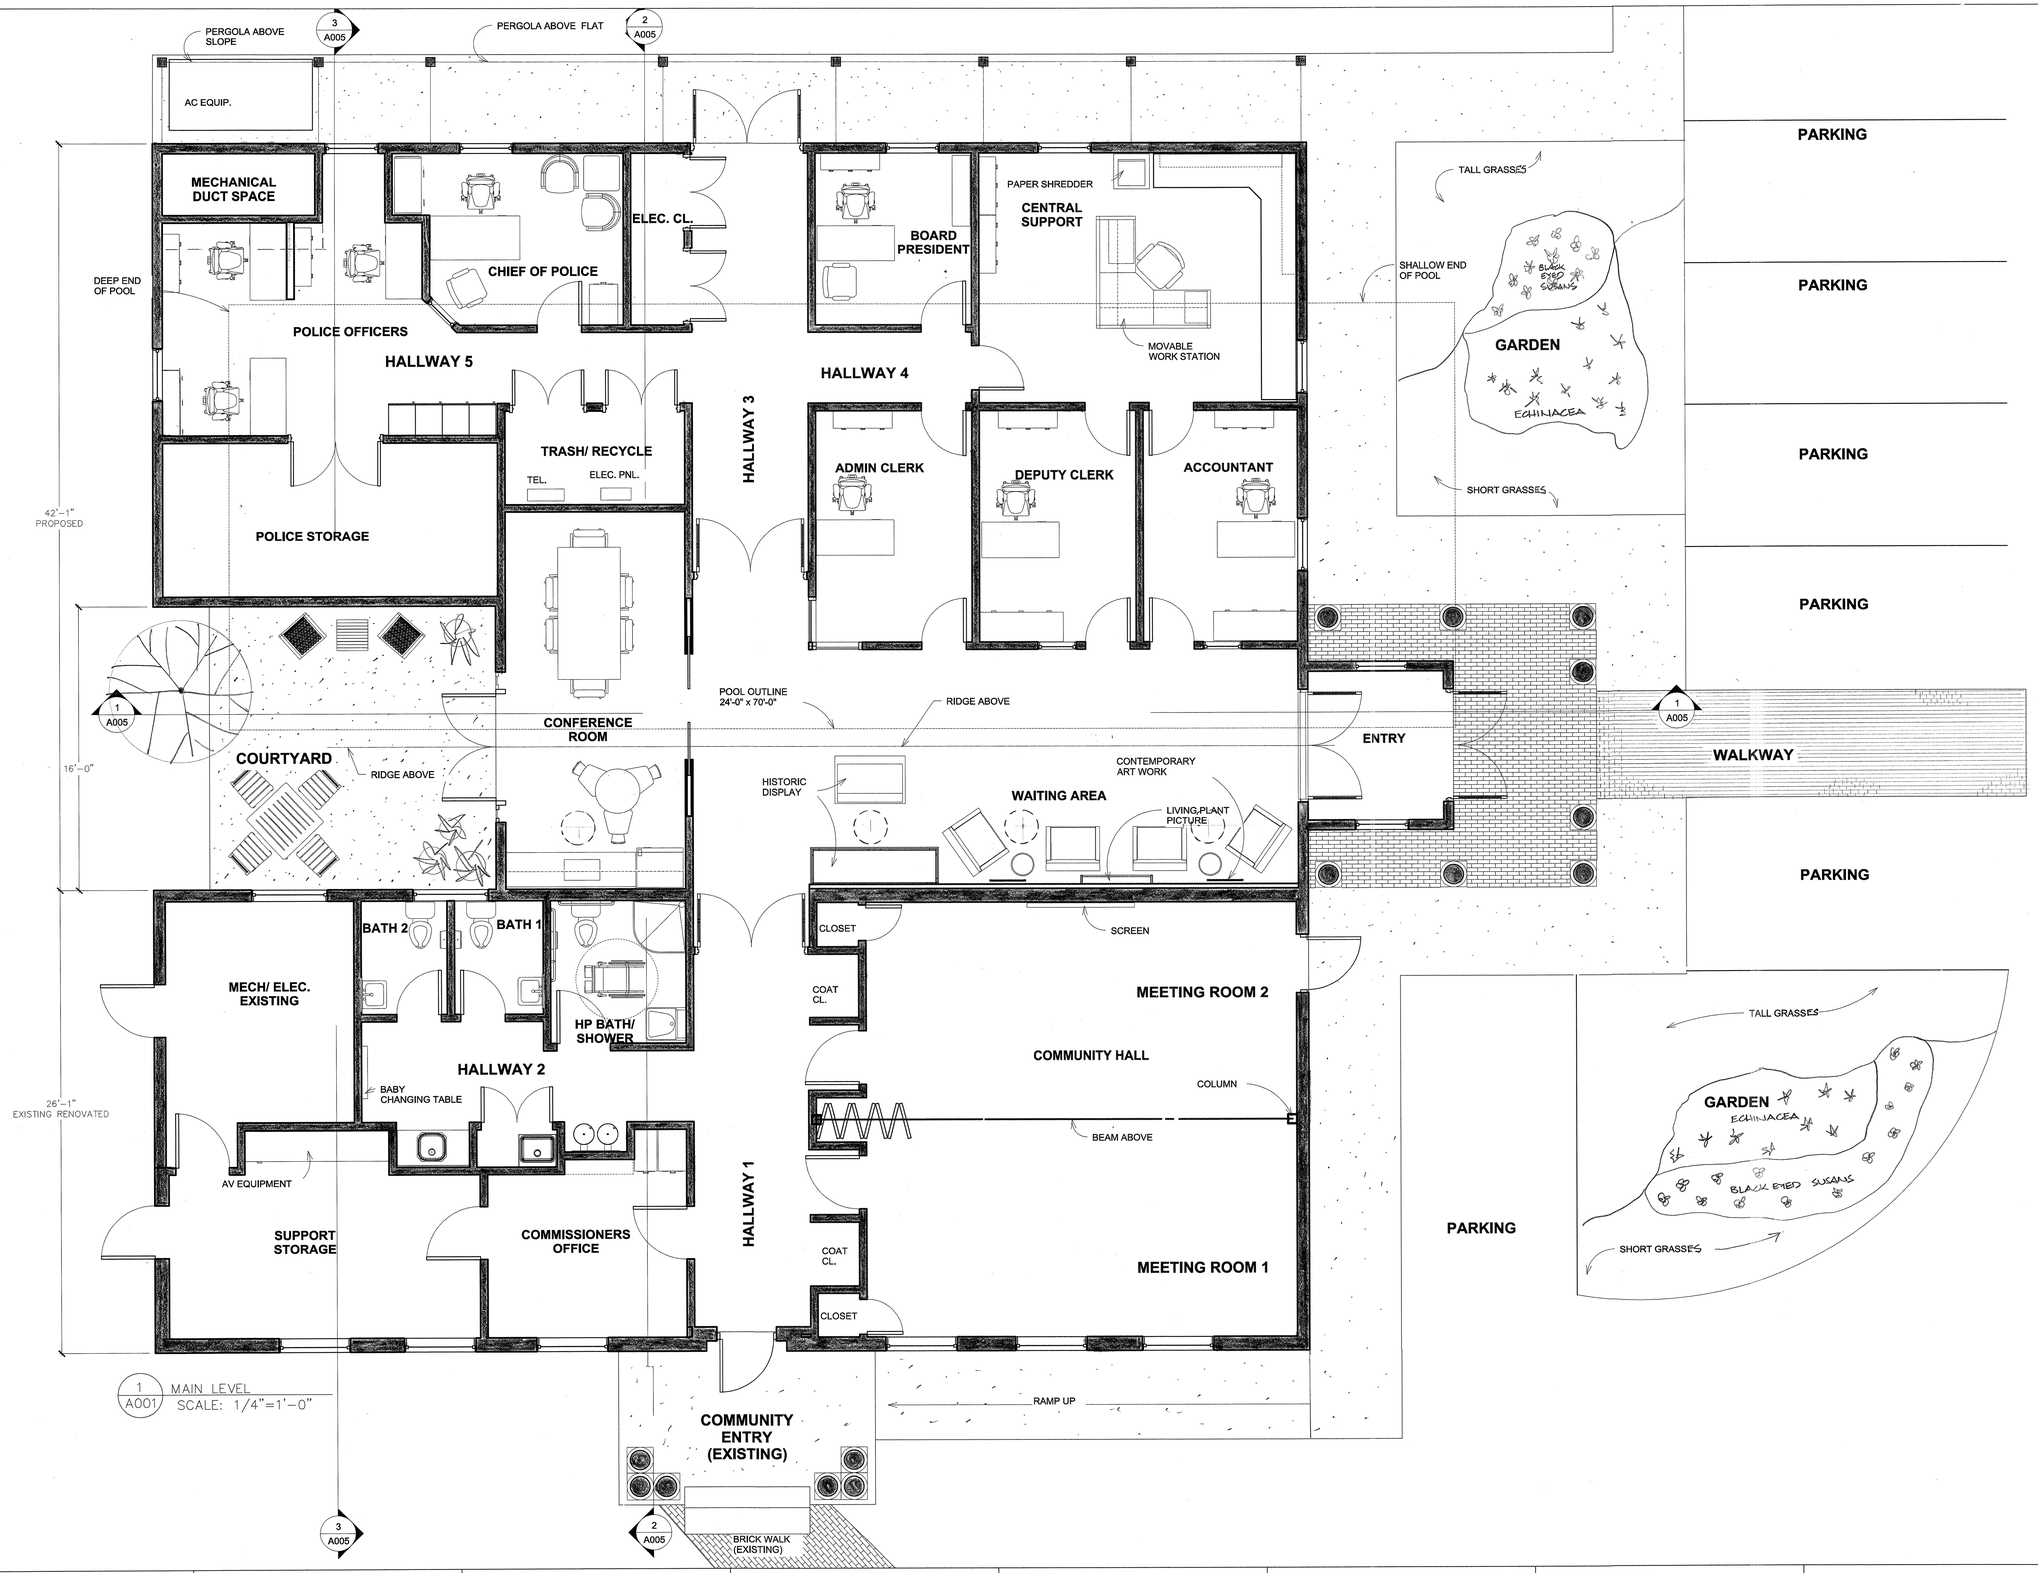

1 A001 MAIN LEVEL
SCALE: 1/4"=1'-0"

NICOLA HAIN ARCHITECT LLC
3905 NICHOLSON STREET
HYATTSVILLE, MARYLAND 20782
30.927.4937 / 301.779.3850 FAX
nicolahain@gmail.com

TITLE:
PRELIMINARY
MAIN LEVEL PLAN

UPPER MARLBORO TOWN HALL
AND COMMUNITY CENTER
14211 SCHOOL LANE
UPPER MARLBORO, MARYLAND 20772

SCALE:
1/4"=1'-0"

DATE:
AUGUST 9, 2016

A001

2 OF 9

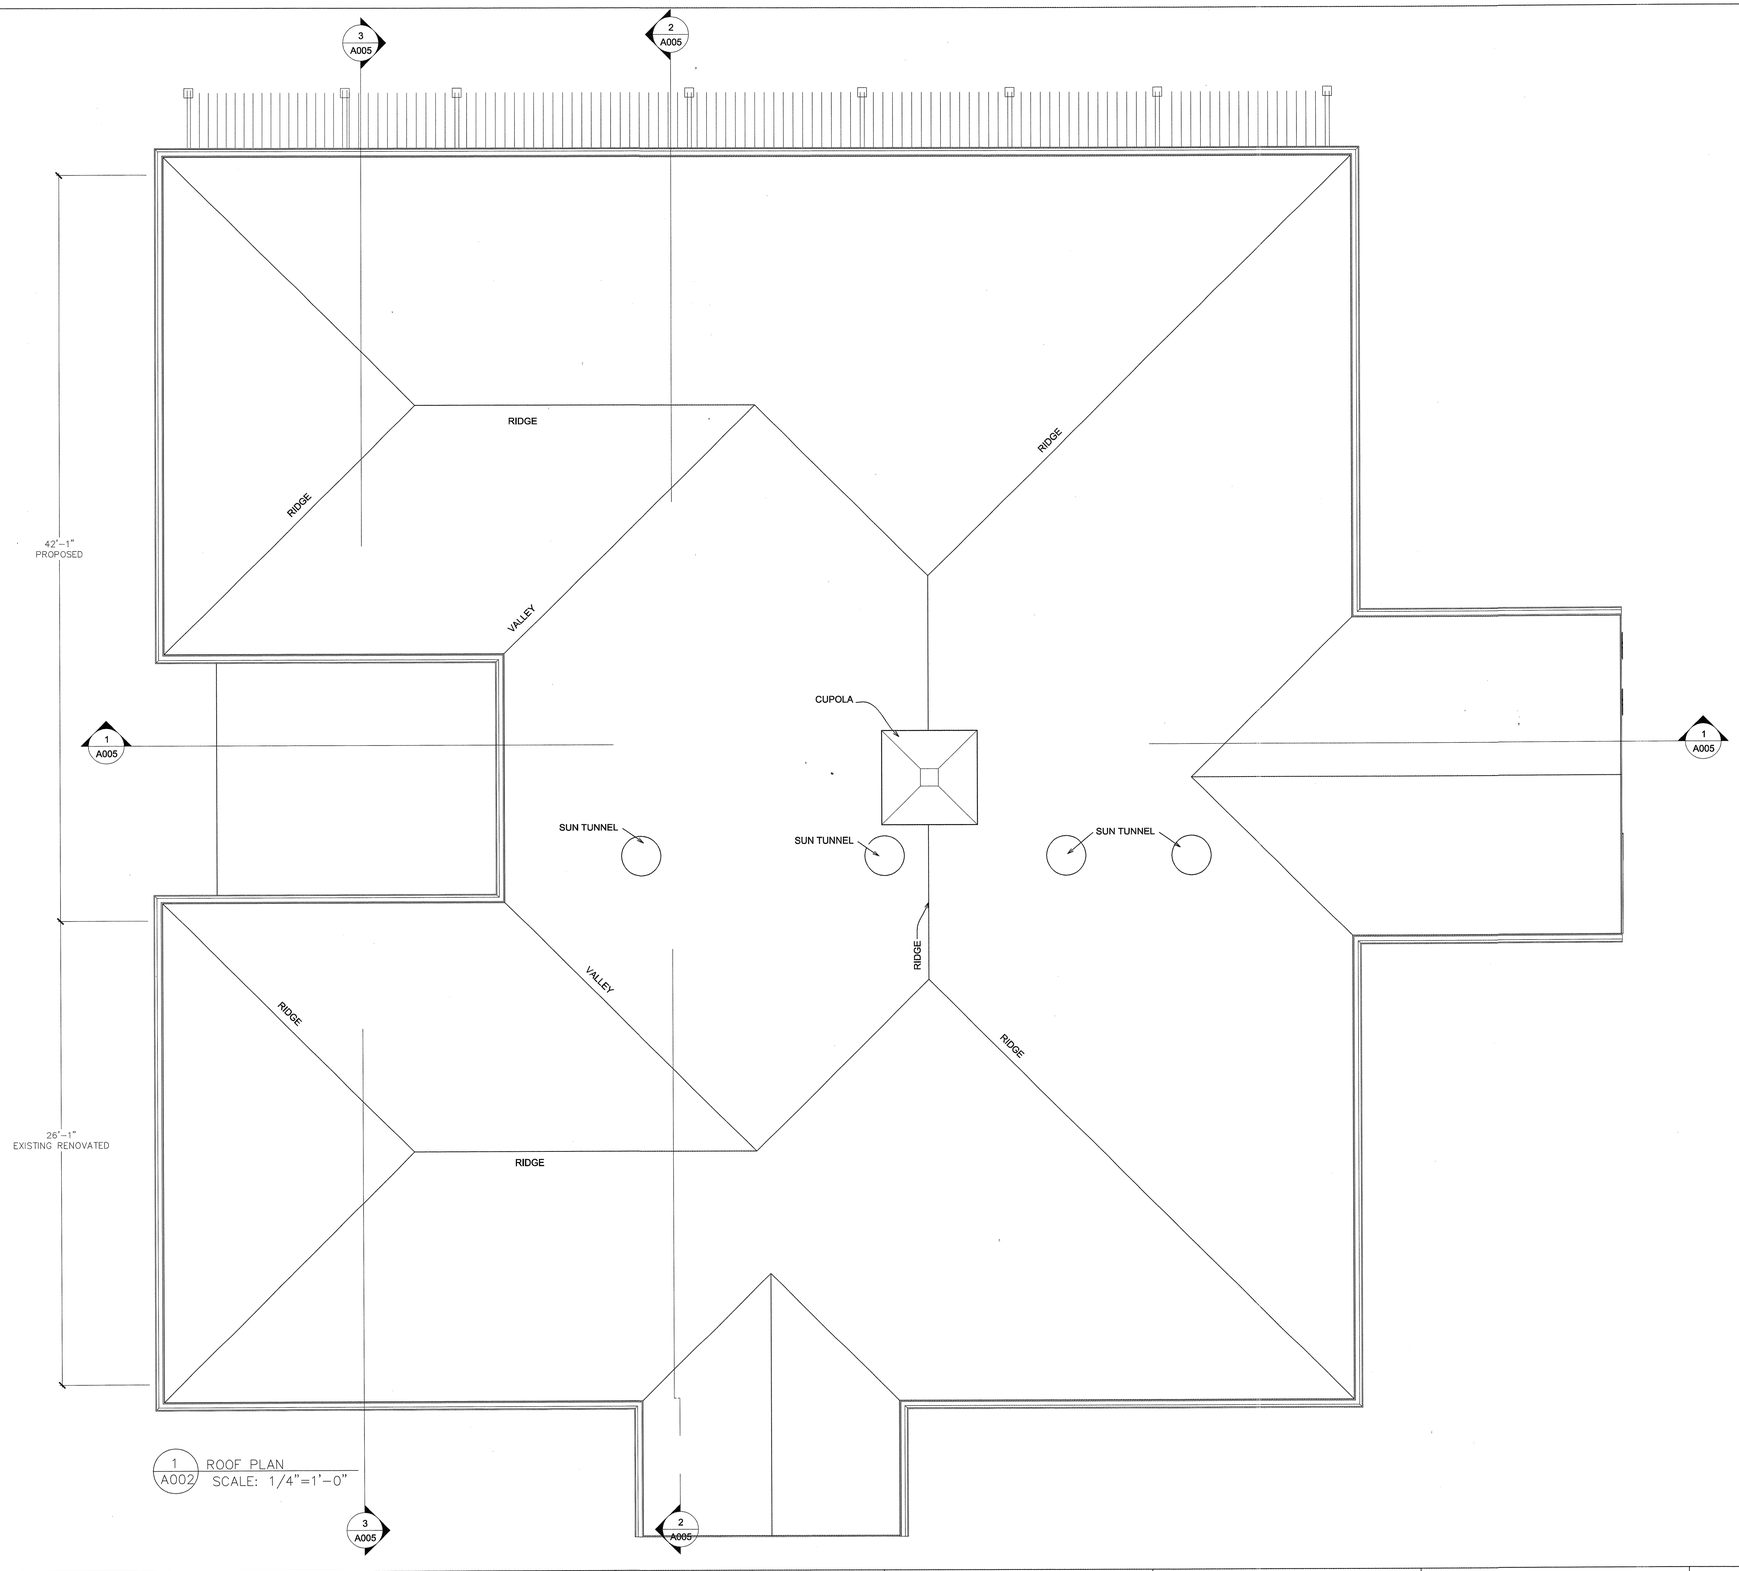

1 / A002 ROOF PLAN
SCALE: 1/4"=1'-0"

NICOLA HAIN ARCHITECT LLC
3905 NICHOLSON STREET
HYATTSVILLE, MARYLAND 20782
301.927.4937 / 301.779.3850 FAX
nicolahain@gmail.com

TITLE:
PRELIMNARY
ROOF PLAN

UPPER MARLBORO TOWN HALL
AND COMMUNITY CENTER
14211 SCHOOL LANE
UPPER MARLBORO, MARYLAND 20772

SCALE:
1/4"=1'-0"

DATE:
AUGUST 9, 2016

A002

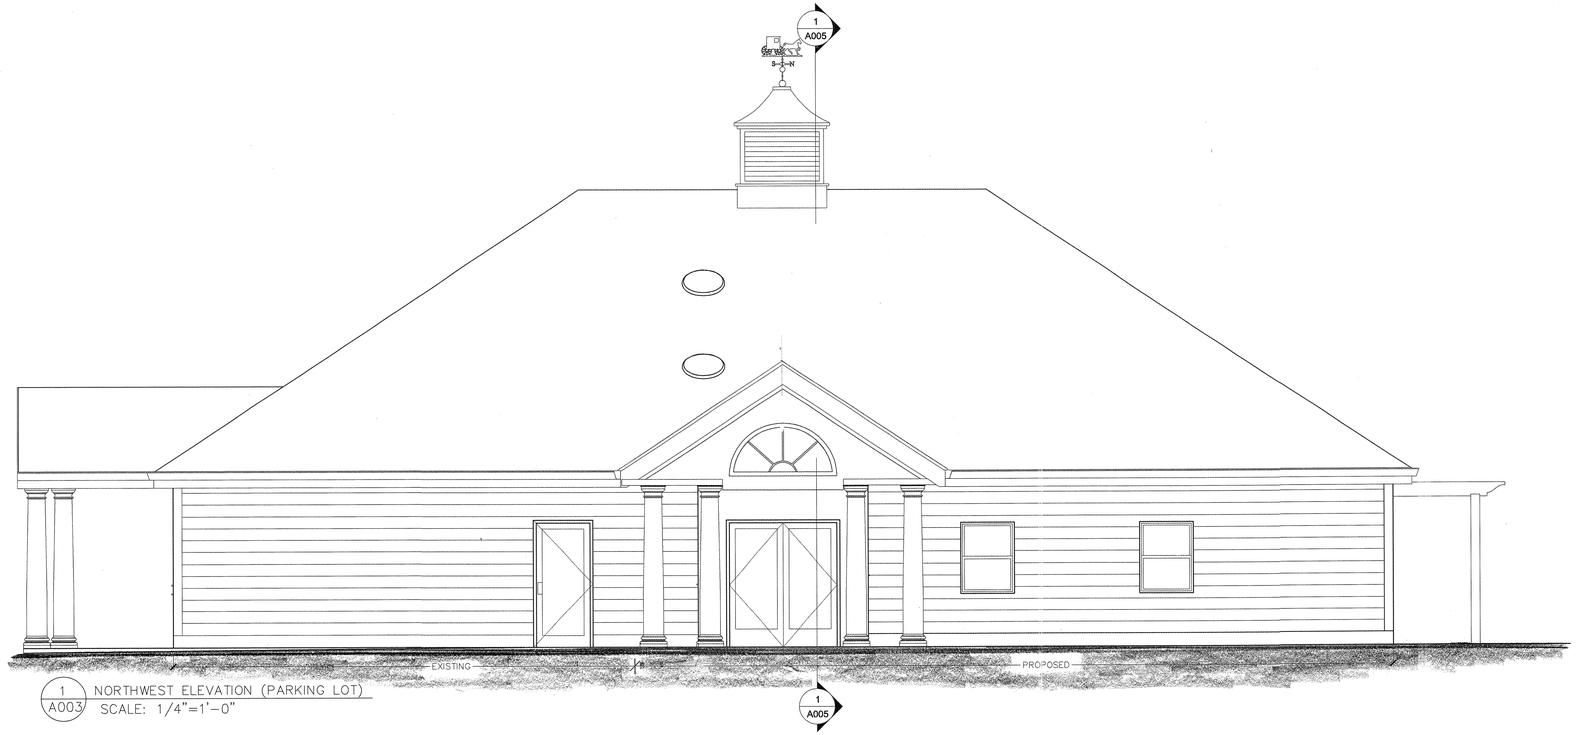

1 / A003 NORTHWEST ELEVATION (PARKING LOT)
SCALE: 1/4"=1'-0"

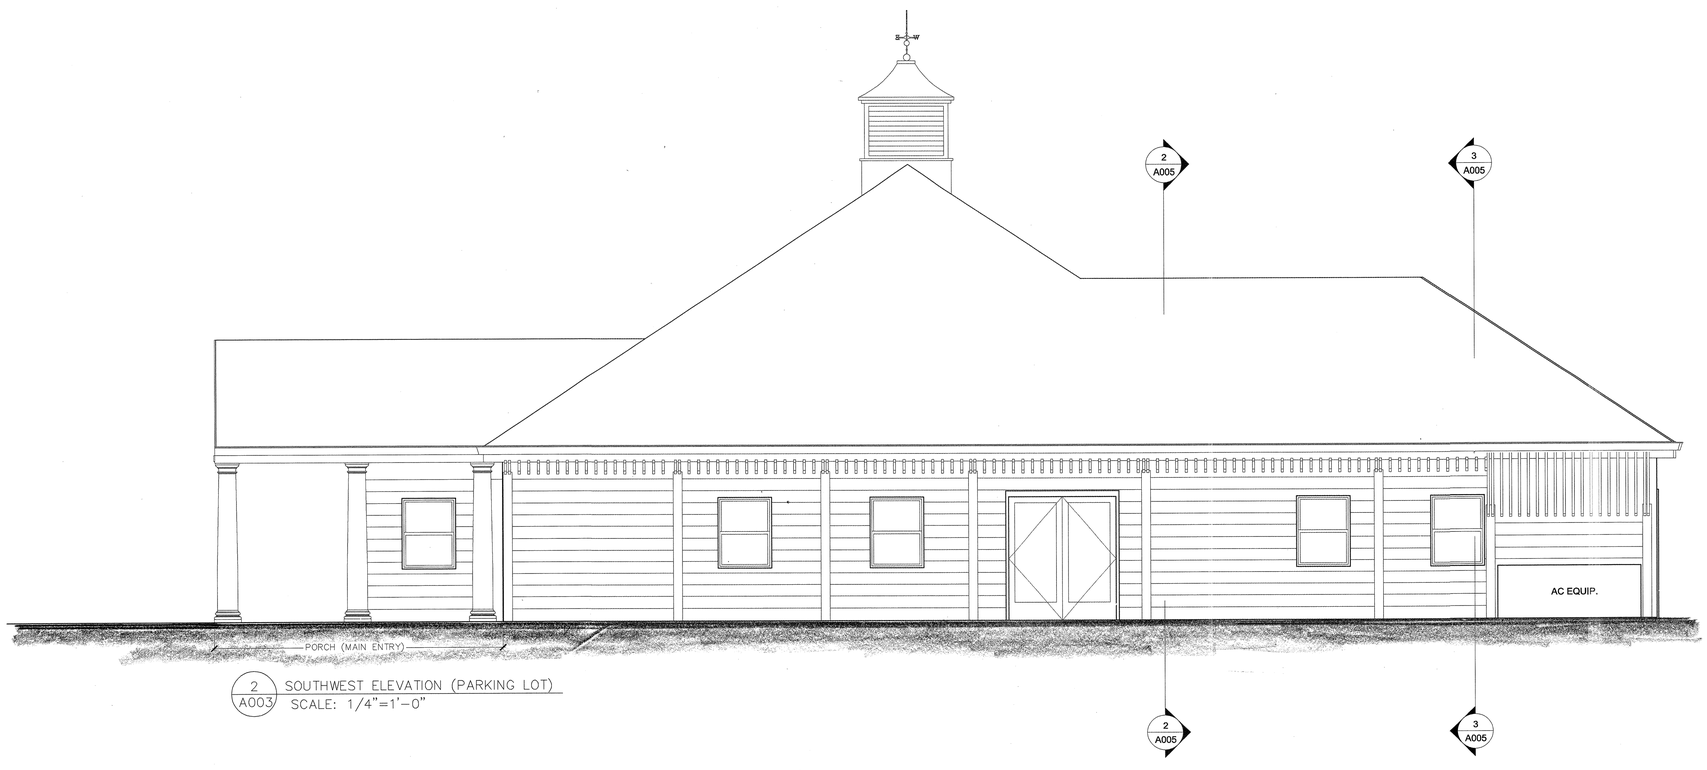

2 / A003 SOUTHWEST ELEVATION (PARKING LOT)
SCALE: 1/4"=1'-0"

NICOLA HAIN ARCHITECT LLC
3905 NICHOLSON STREET
HYATTSVILLE, MARYLAND 20782
30.927.4937 / 301.779.3850 FAX
nicolahain@gmail.com

TITLE:
PRELIMNARY NORTHWEST & SOUTHWEST ELEVATIONS

UPPER MARLBORO TOWN HALL AND COMMUNITY CENTER
14211 SCHOOL LANE
UPPER MARLBORO, MARYLAND 20772

SCALE:
1/4"=1'-0"

DATE:
AUGUST 9, 2016

A003

4 of 9

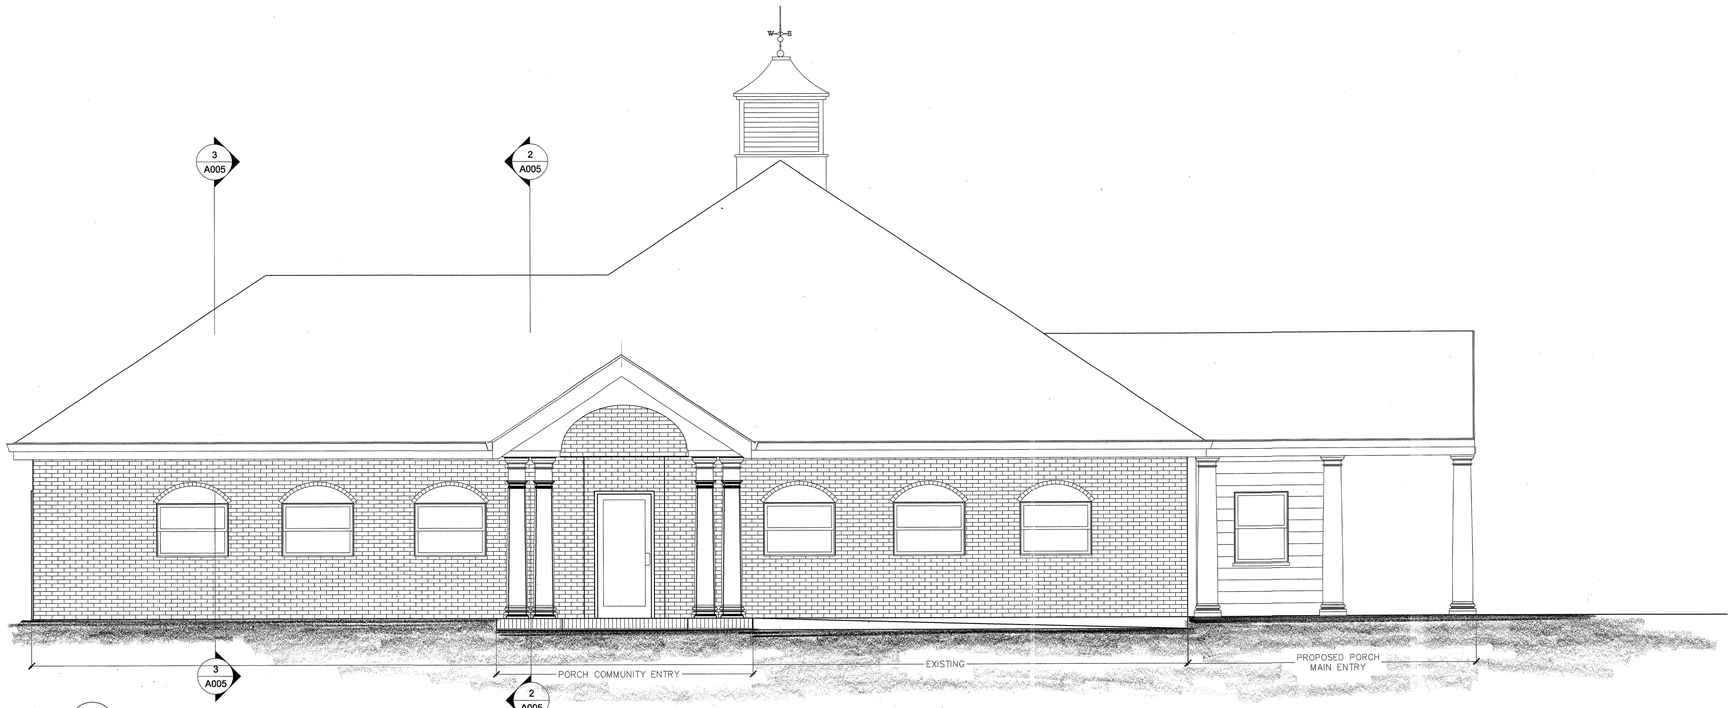

1 / A004 NORTHEAST ELEVATION (SCHOOL LANE)
SCALE: 1/4"=1'-0"

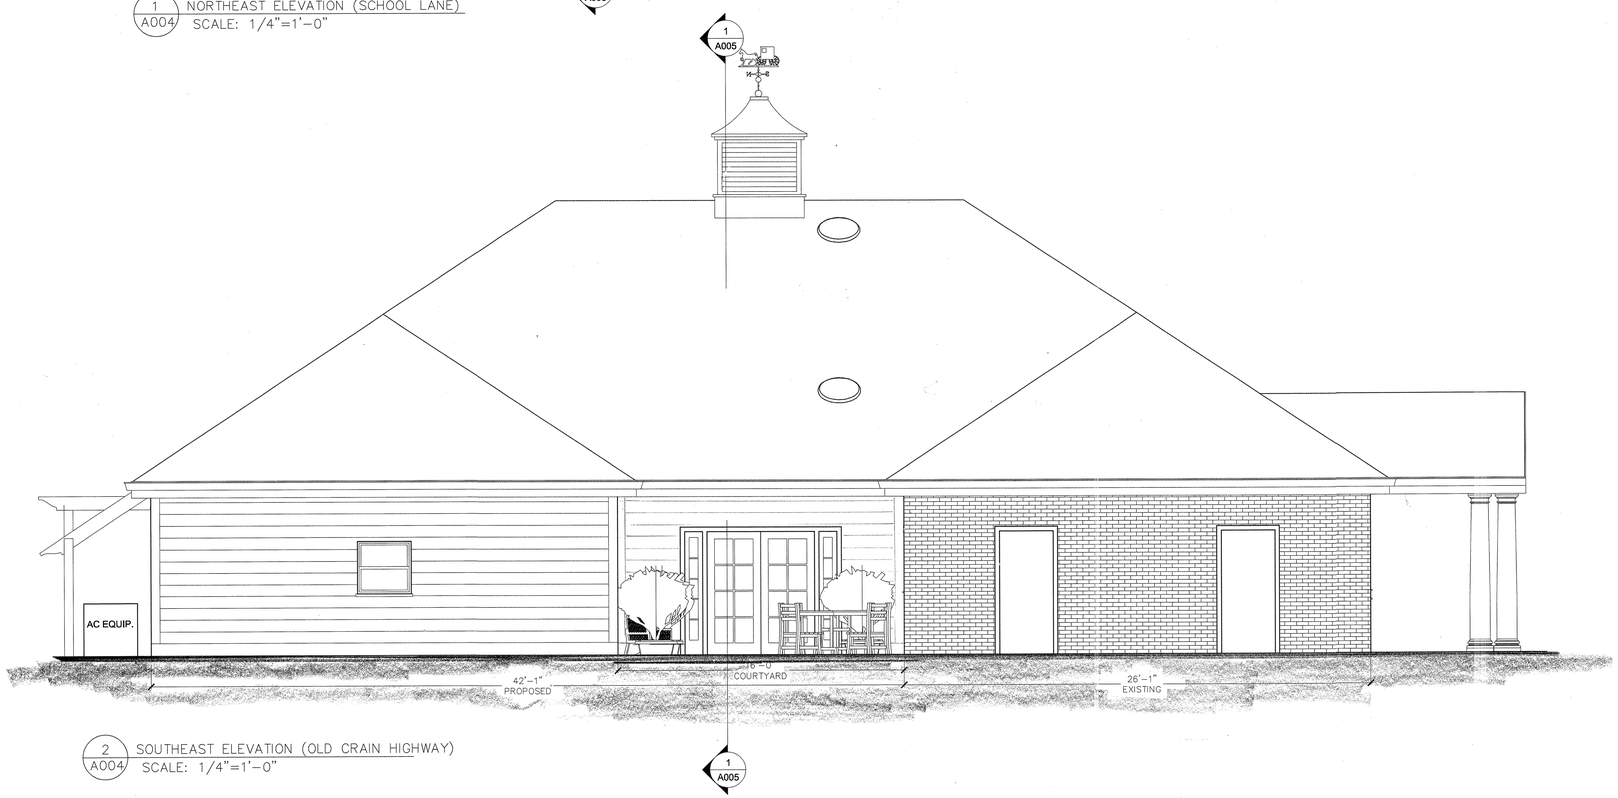

2 / A004 SOUTHEAST ELEVATION (OLD CRAIN HIGHWAY)
SCALE: 1/4"=1'-0"

NICOLA HAIN ARCHITECT LLC
3906 NICHOLSON STREET
HYATTSVILLE, MARYLAND 20782
30.927.4937 / 301.779.3850 FAX
nicolahain@gmail.com

TITLE:
PRELIMNARY
NORTHEAST
& SOUTHEAST
ELEVATIONS

UPPER MARLBORO TOWN HALL
AND COMMUNITY CENTER
14211 SCHOOL LANE
UPPER MARLBORO, MARYLAND 20772

SCALE:
1/4"=1'-0"

DATE:
AUGUST 9, 2016

A004

5 OF 9

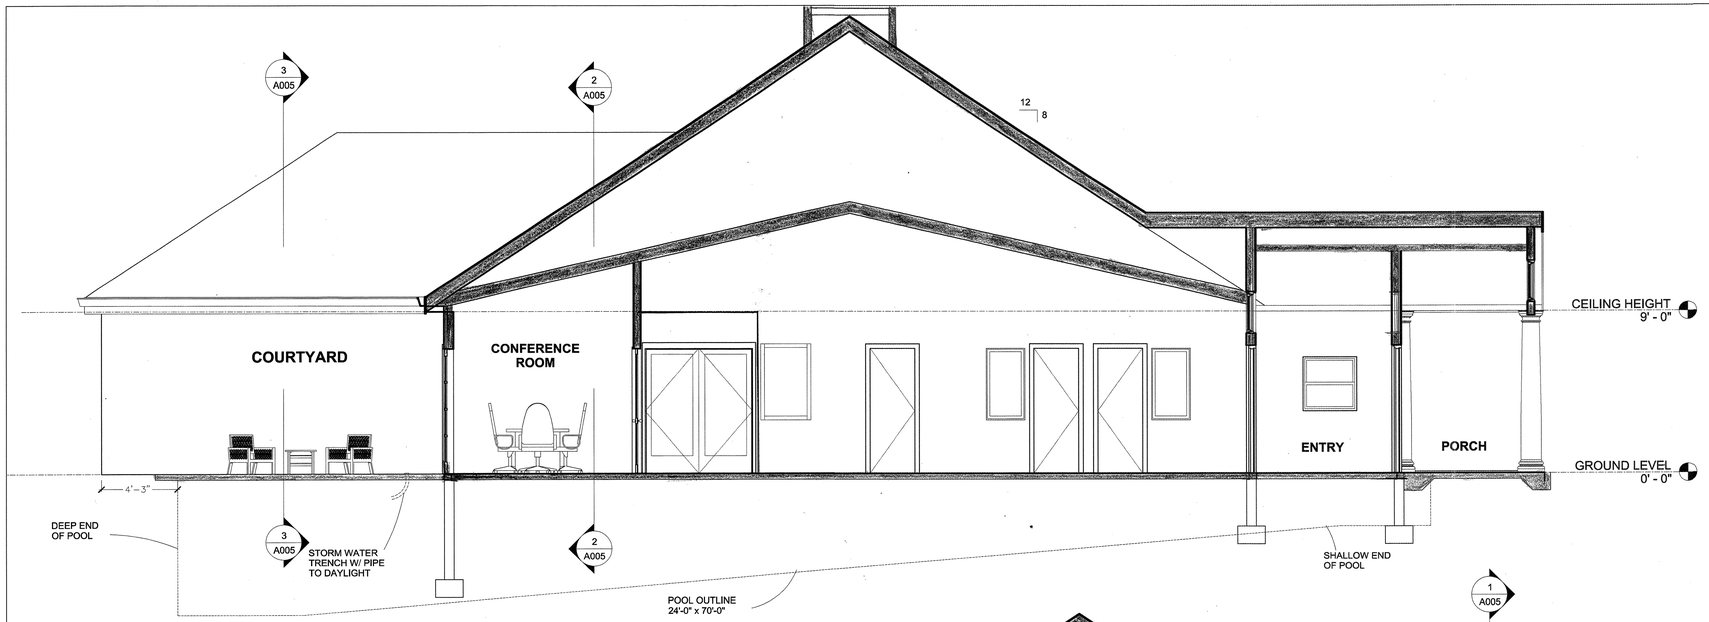

1 A005 SECTION THROUGH PUBLIC SPACE/ MAIN ENTRY
SCALE: 1/4"=1'-0"

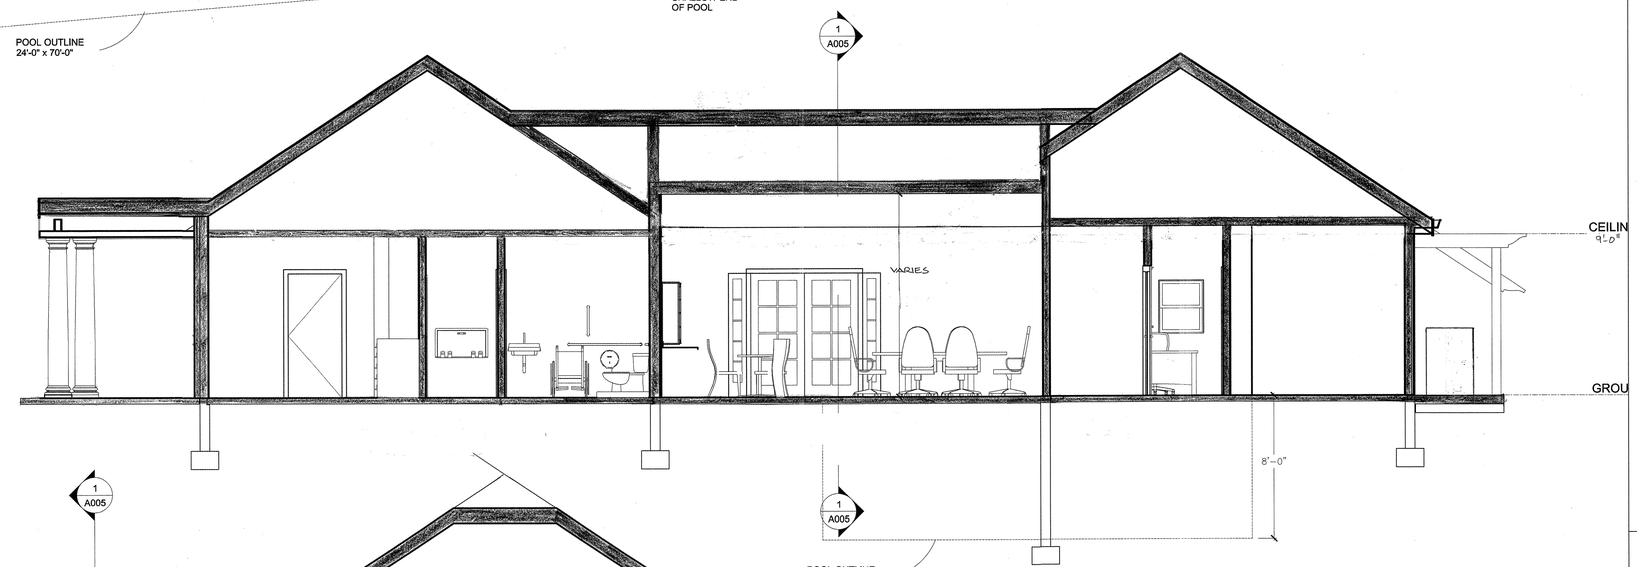

2 A005 SECTION THROUGH POLICE WING, COURTYARD, BATH
SCALE: 1/4"=1'-0"

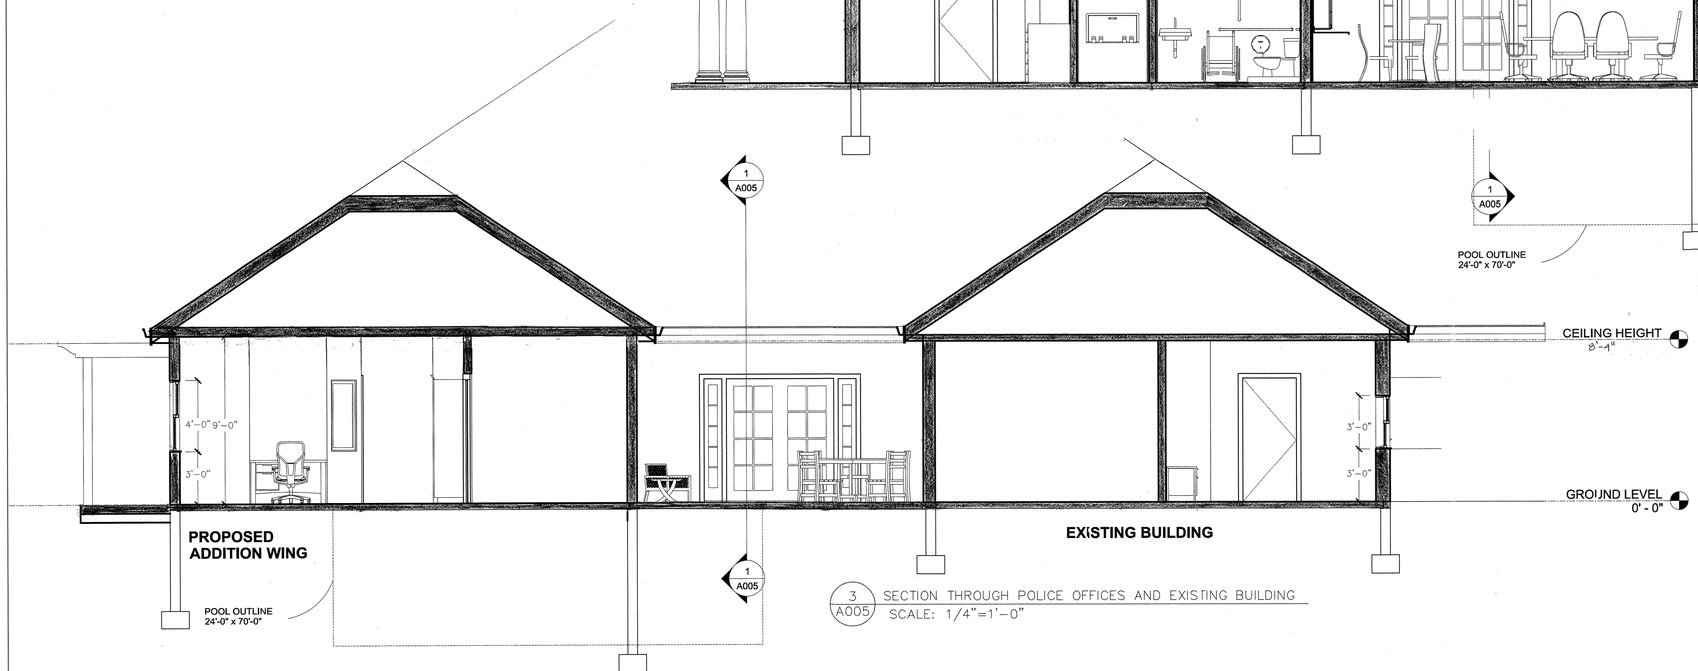

3 A005 SECTION THROUGH POLICE OFFICES AND EXISTING BUILDING
SCALE: 1/4"=1'-0"

NICOLA HAIN ARCHITECT LLC
3905 NICHOLSON STREET
HYATTSVILLE, MARYLAND 20782
30.927.4937 / 301.779.3850 FAX
nicolahain@gmail.com

TITLE:
PRELIMINARY SECTIONS

UPPER MARLBORO TOWN HALL AND COMMUNITY CENTER
14211 SCHOOL LANE
UPPER MARLBORO, MARYLAND 20772

SCALE:
1/4"=1'-0"

DATE:
AUGUST 9, 2016

A005

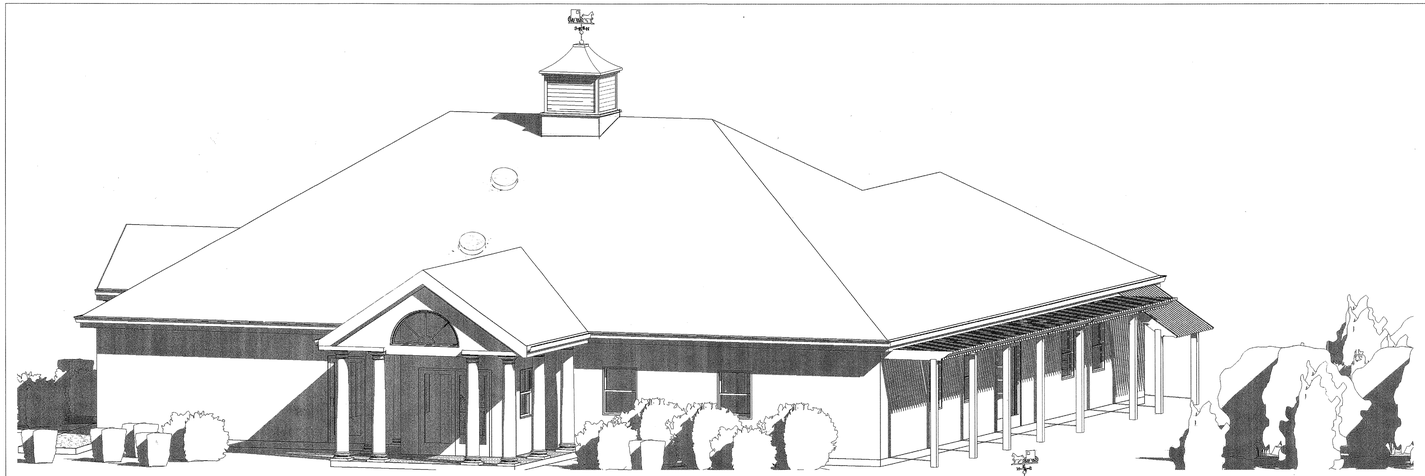

1 3D View 1

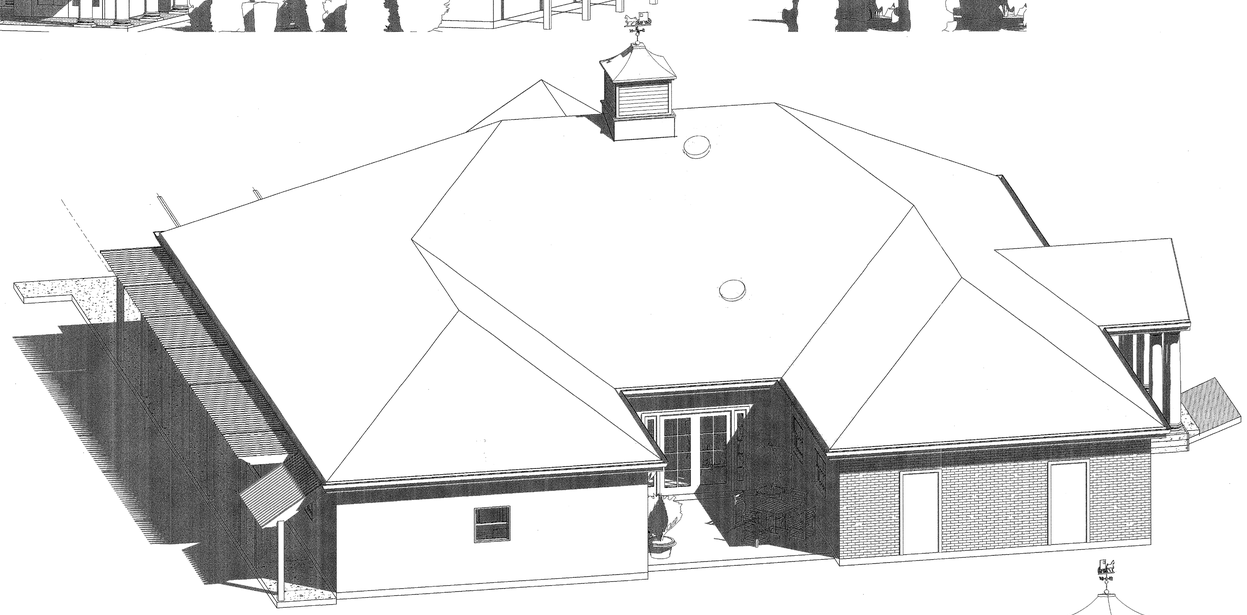

2 3D View 2

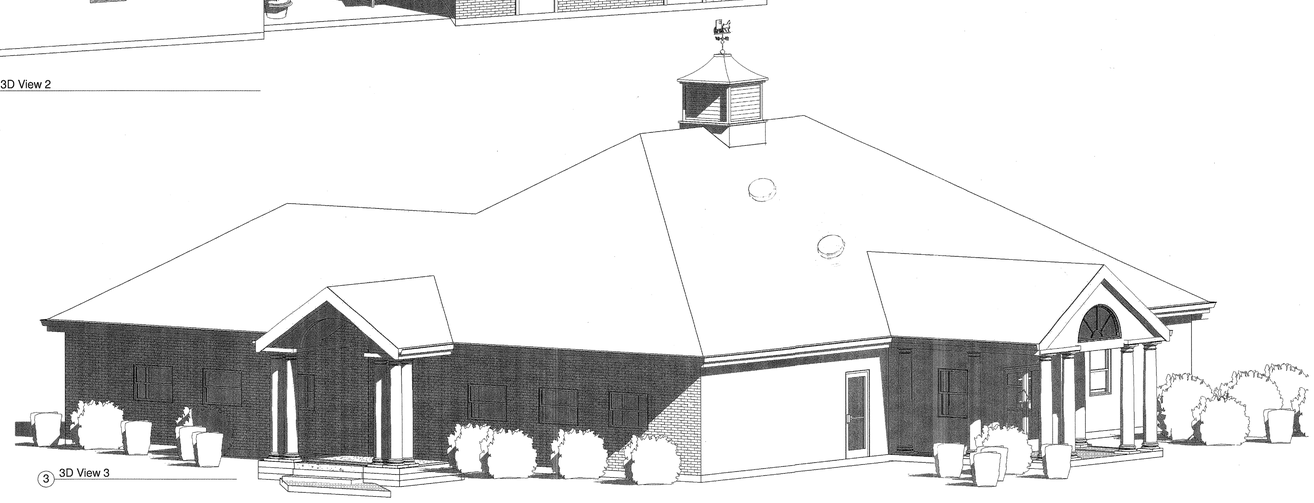

3 3D View 3

NICOLA HAIN ARCHITECT LLC

3905 NICHOLSON STREET
HYATTSVILLE, MARYLAND 20782
TEL. 301-927-4937
FAX. 301-779-3850
EMAIL: nicolahain@gmail.com

3D VIEW

UPPER MARLBORO TOWN HALL AND COMMUNITY CENTER

14211 SCHOOL LANE
UPPER MARLBORO, MARYLAND 20772

AUGUST 9, 2016

001

7 OF 9

1 OFFICE VIEW 1

2 OFFICE VIEW 2

3 COURTYARD

NICOLA HAIN ARCHITECT LLC

3905 NICHOLSON STREET
HYATTSVILLE, MARYLAND 20782
TEL. 301-927-4937
FAX. 301-779-3850
EMAIL: nicolahain@gmail.com

INTERIOR 3D VIEW

UPPER MARLBORO TOWN HALL AND COMMUNITY CENTER

14211 SCHOOL LANE
UPPER MARLBORO, MARYLAND 20772

AUGUST 9, 2016

002

8 OF 9

2 WAITING AREA VIEW 1

3 WAITING ROOM 2

NICOLA HAIN ARCHITECT LLC

3905 NICHOLSON STREET
HYATTSVILLE, MARYLAND 20782
TEL. 301-927-4937
FAX. 301-779-3850
EMAIL: nicolahain@gmail.com

INTERIOR 3D VIEW

UPPER MARLBORO TOWN HALL AND COMMUNITY CENTER

14211 SCHOOL LANE
UPPER MARLBORO, MARYLAND 20772

08/03/16

003

9 OF 9