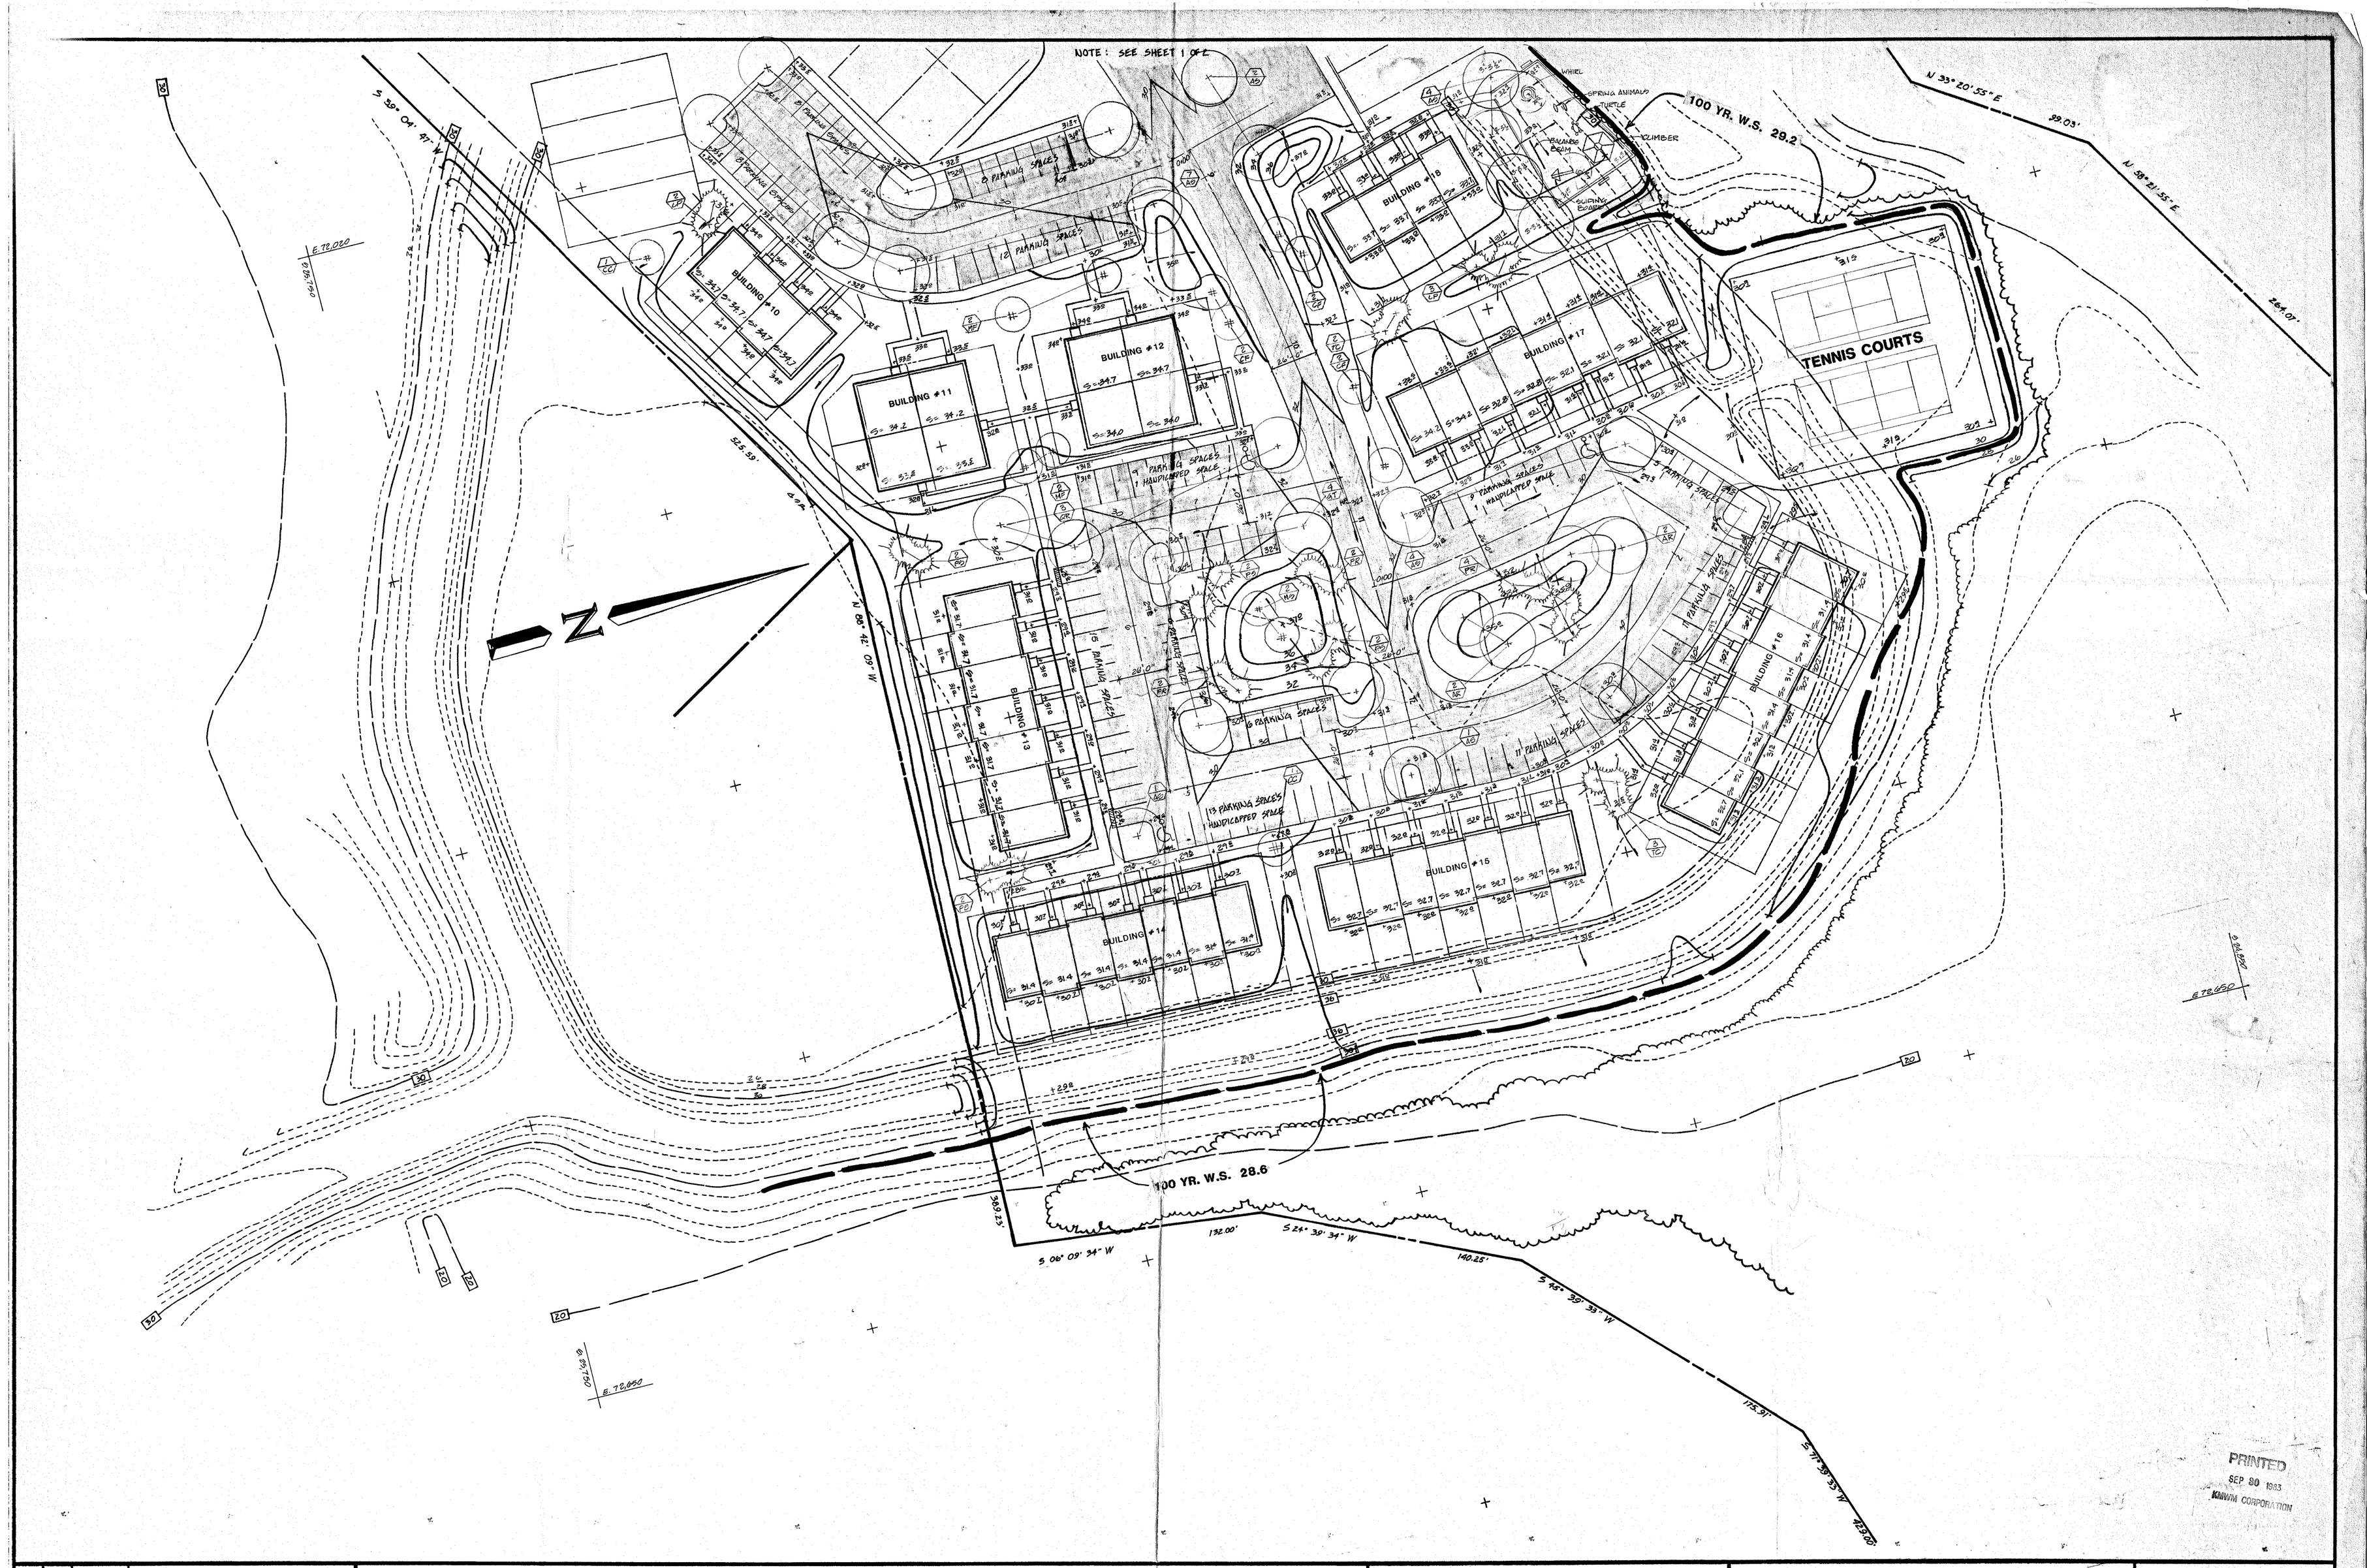

NO.	BY	DATE	REVISIONS

KMWM CORPORATION
ENGINEERS • PLANNERS • SURVEYORS
13321 New Hampshire Avenue Suite 300
Silver Spring, Maryland • 20904 • (301) 384-4300

LANDSCAPE PLAN
MARLBOROUGH TOWNE
THIRD ELECTION DISTRICT
PRINCE GEORGE'S COUNTY, MARYLAND

OWNER: SECOND ALPHA CORPORATION
P.O. BOX 47037
DISTRICT HEIGHTS, MD. 20747

DESIGN BSL	SHEET 2 OF 3	
DRAFT DEP	DATE SEPT. 1983	JOB NO. 83-092
APPROVED JEB	SCALE 1" = 30'	FILE NO. 83-092-132C